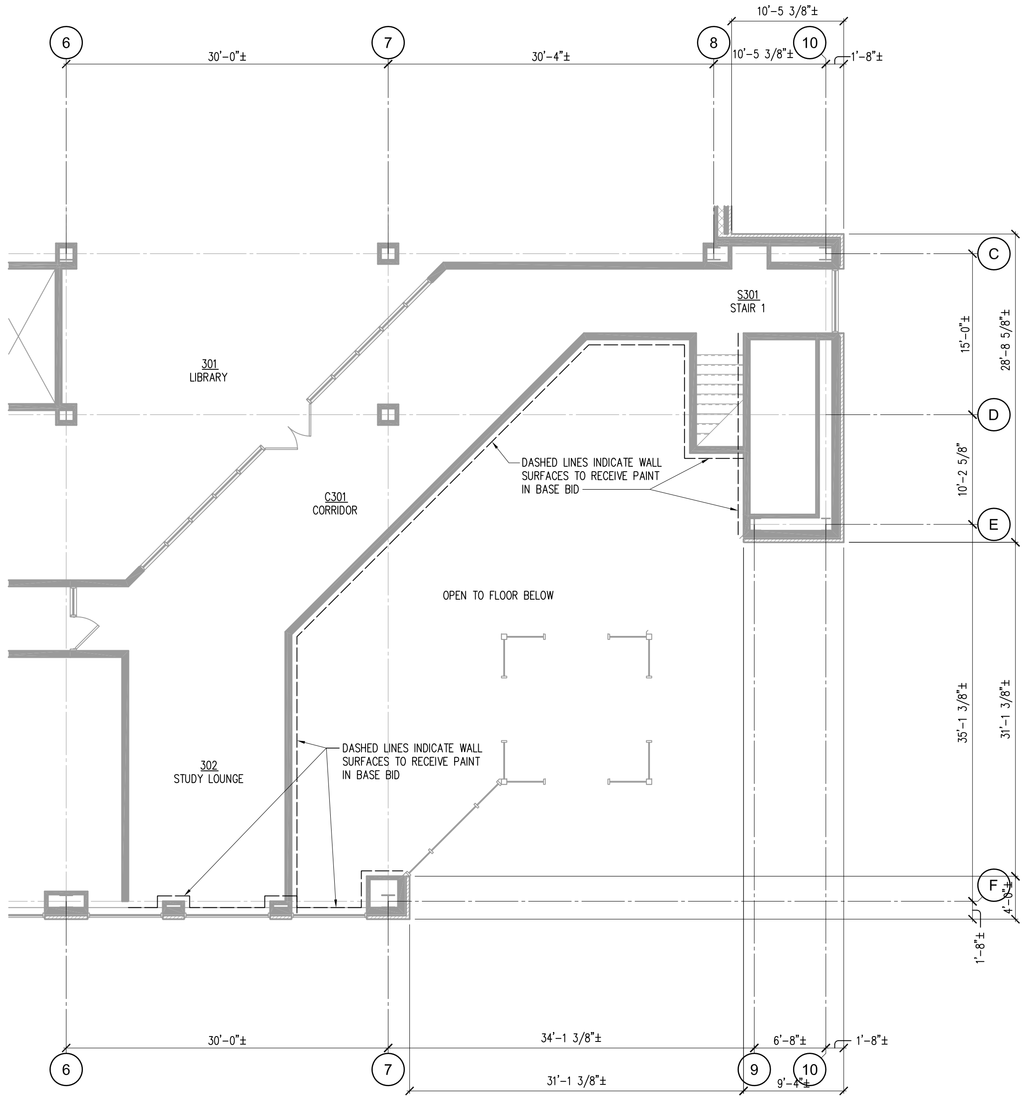

PARTIAL THIRD FLOOR PLAN

SCALE: 1/8" = 1'-0"

2

1. PROVIDE CORNER REINFORCING TYPICAL WHERE INDICATED ON PLANS – SEE DETAIL 15 ON DRAWING A501.
2. REFER TO DRAWING G001 FOR GENERAL NOTES.

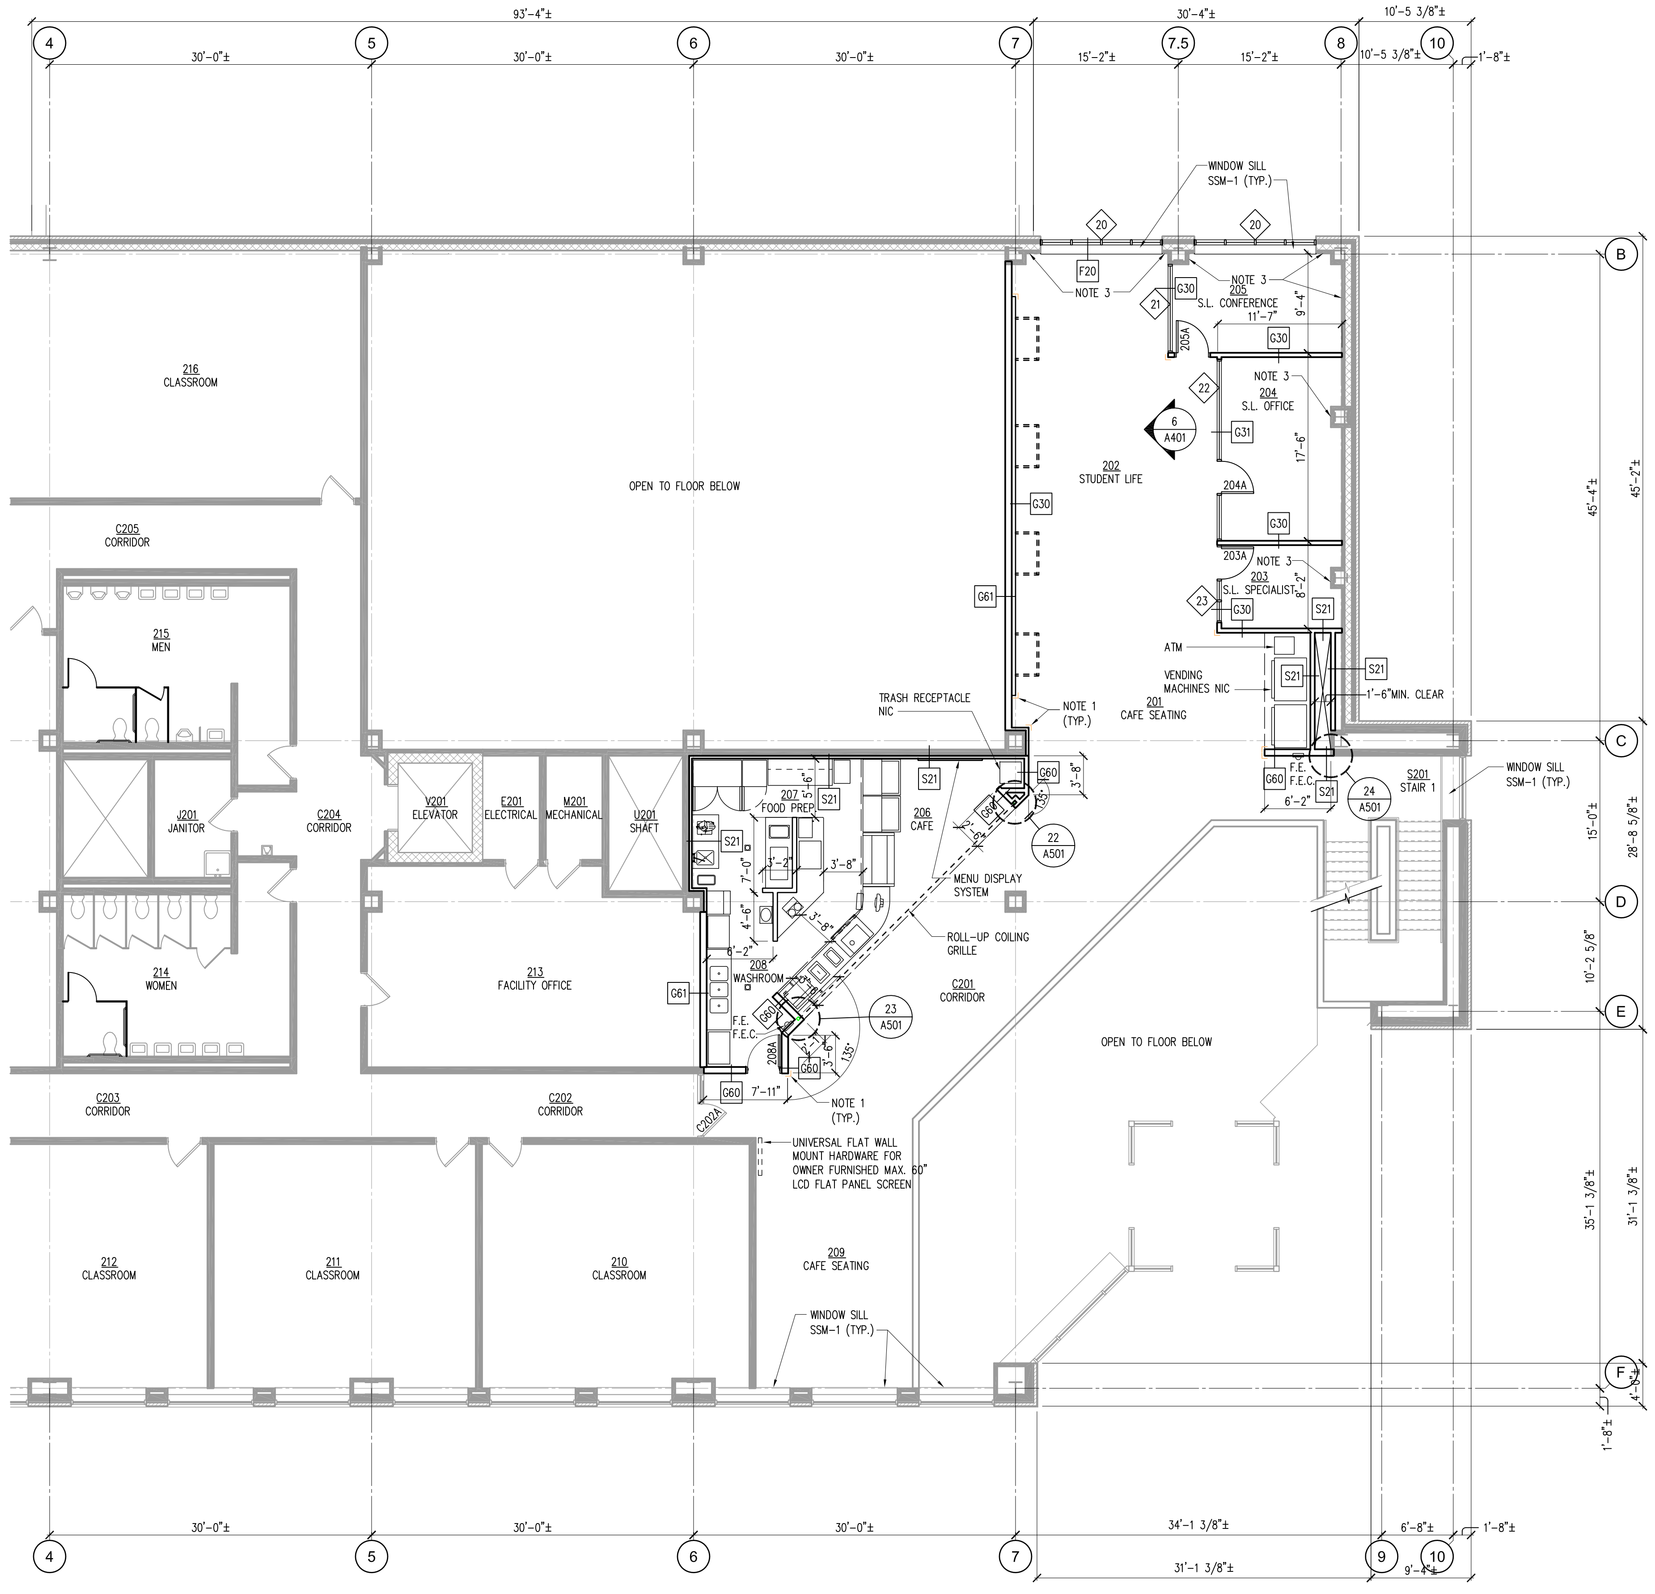

PARTIAL SECOND FLOOR PLAN

SCALE: 1/8" = 1'-0"

1

1. PROVIDE CORNER REINFORCING TYPICAL WHERE INDICATED ON PLANS – SEE DETAIL 15 ON DRAWING A501.
2. REFER TO DRAWING G001 FOR GENERAL NOTES.
3. PROVIDE (1) LAYER OF 3/8" GYPSUM WALL BOARD OVER EXISTING WALL SURFACE, INCLUDING WALL SURFACE ABOVE AND BELOW WINDOWS, RETURNS AT WINDOW JAMBS AND HEADS AND ALL SIDES OF PILASTERS, TO 6" MIN. ABOVE CEILING ELEVATION.

Project

HACC
Central Pennsylvania's Community College

HACC Lebanon
First and Second Floor Renovations

Harrisburg Area Community College
Lebanon Campus
735 Cumberland Street
Lebanon, PA 17042

HACC Solicitation # 10-17

Architect

O P A
Office for Planning and Architecture
234 Liberty St.
Harrisburg, PA 17101
717.230.9660

Structural Engineer

R. Forney & Associates, LLC
Structural Engineers
346 Knights Bridge Way
Lititz, PA 17543
717.626.2320

Mechanical, Electrical, Plumbing Engineer

Dewberry
101 Noble Boulevard
Carlisle, PA 17013-4109
717.240.0344

Seal

Rev	Issue	Date

Date

04.20.10

Sheet Title

SECOND AND THIRD FLOOR PLANS

Sheet No.

A102

© Copyright 2010