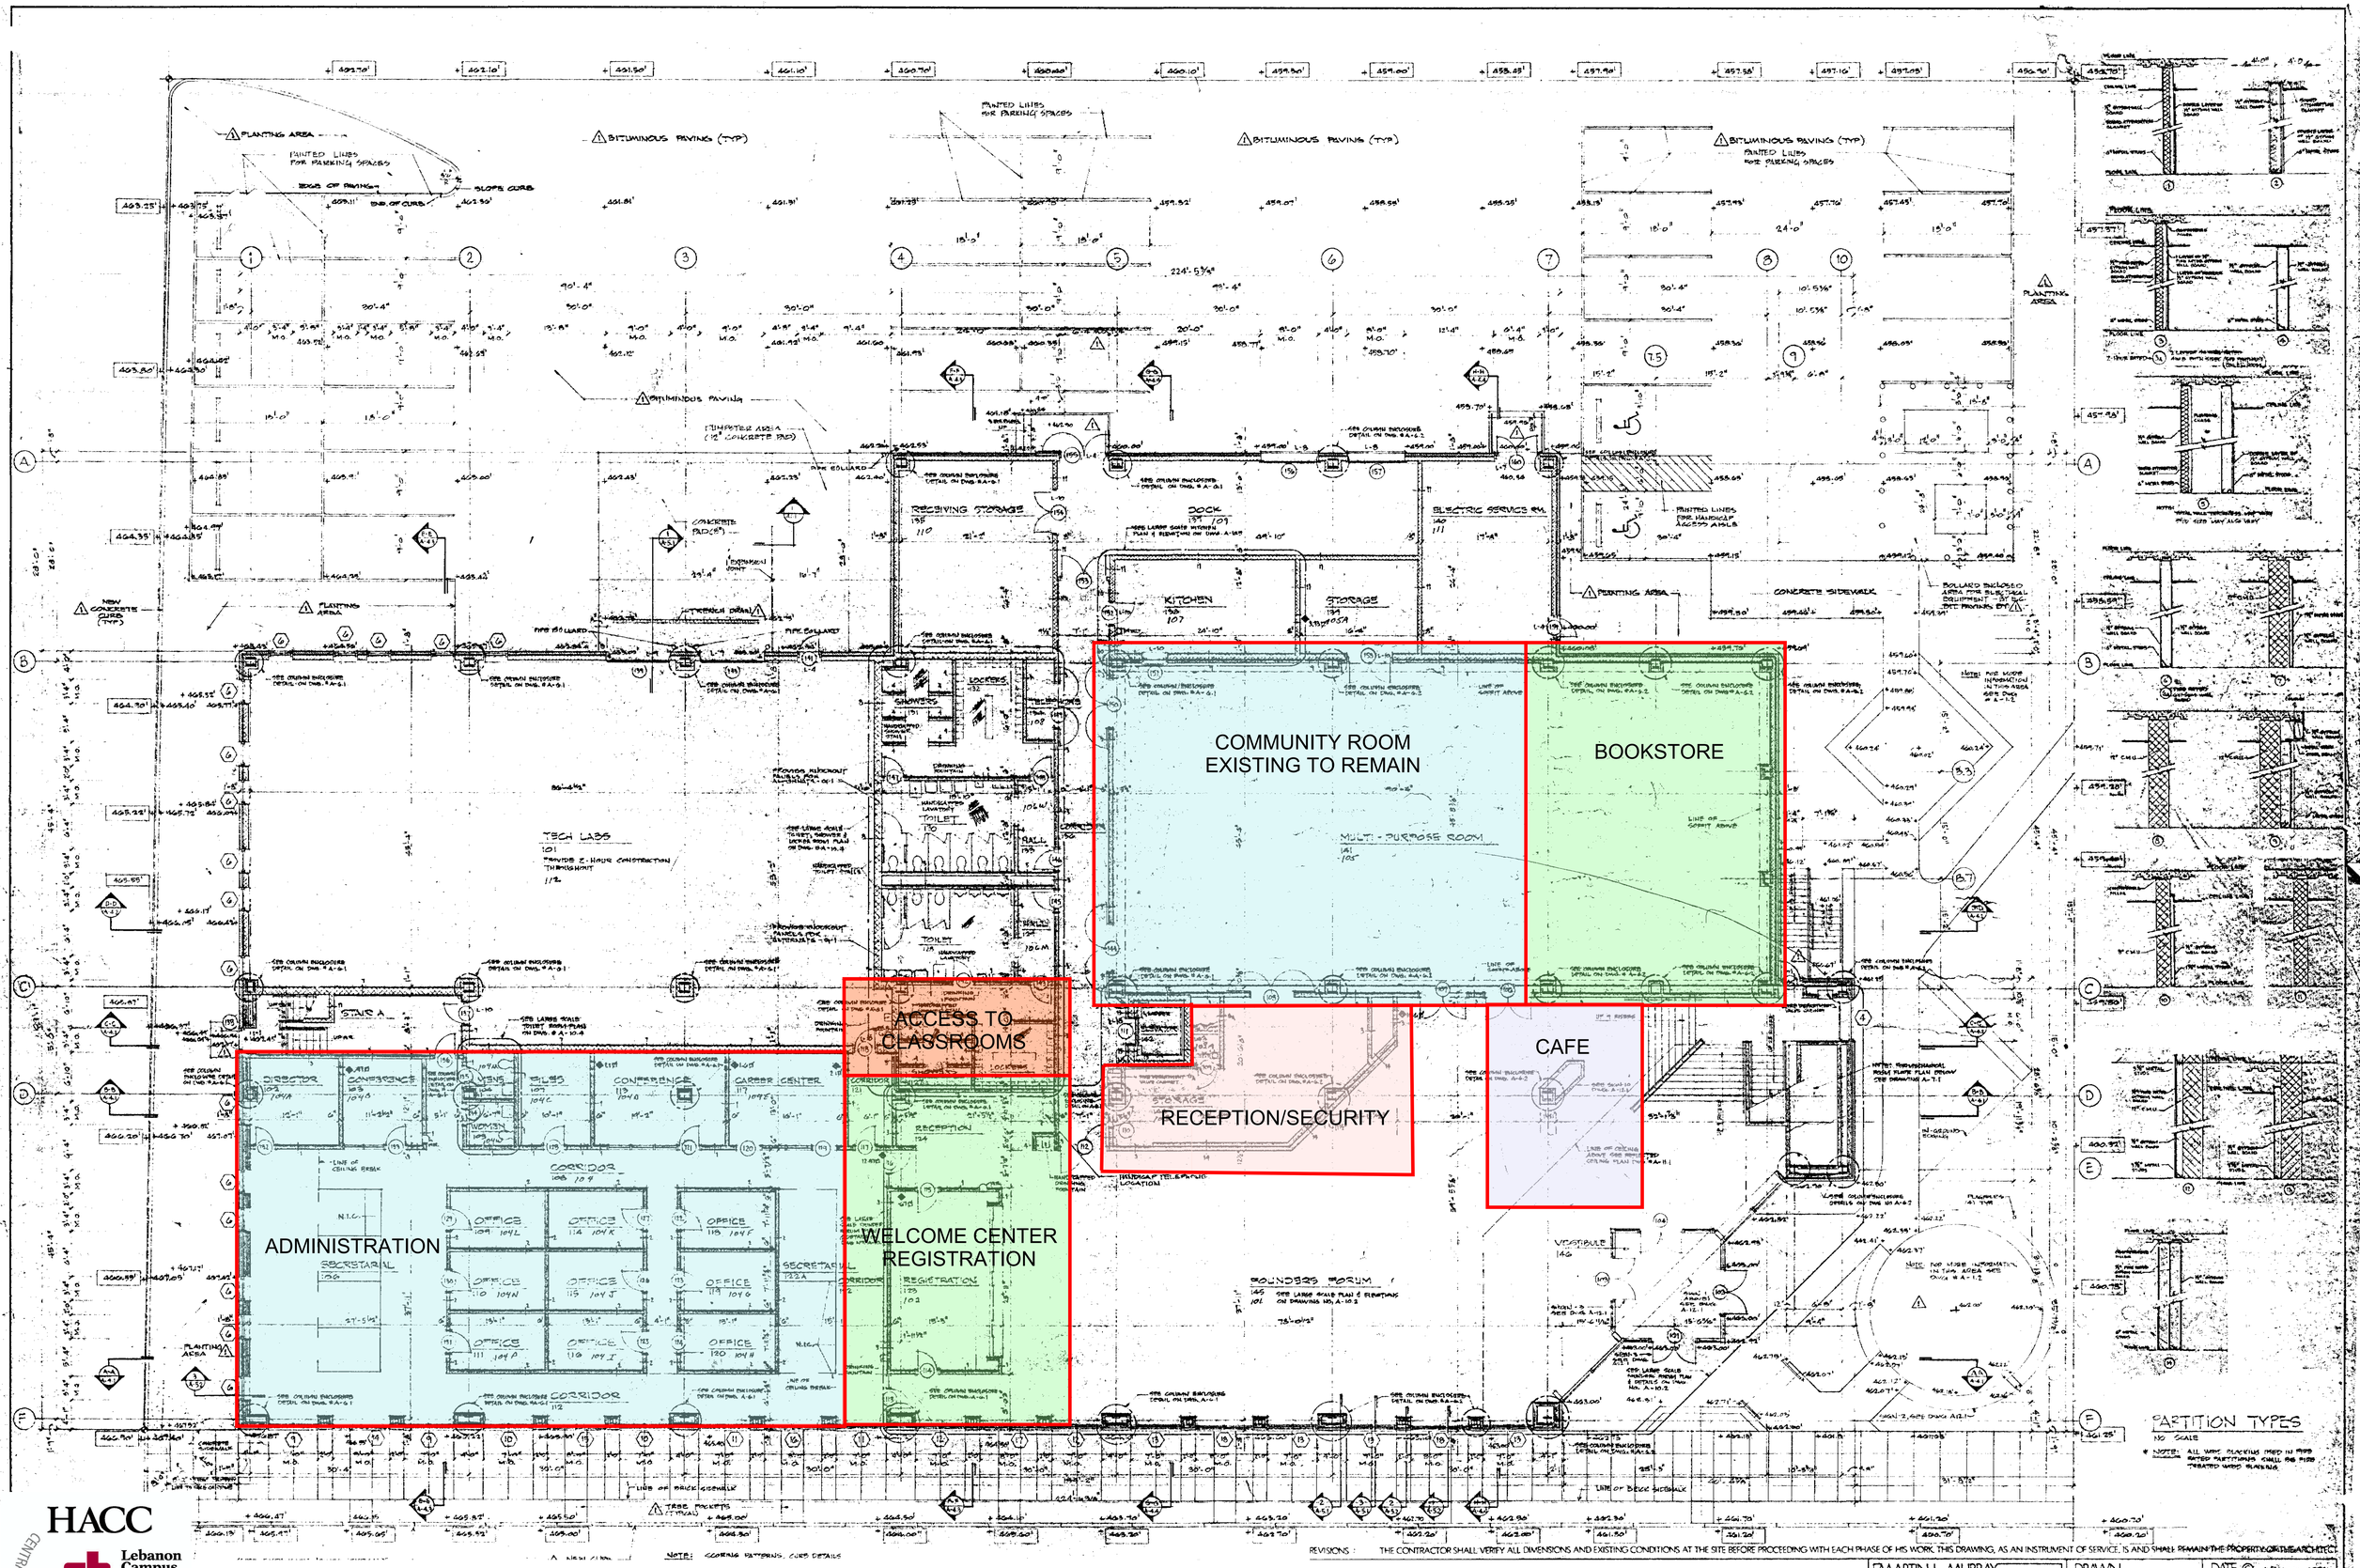

HACC
Lebanon Campus
CENTRAL PENNSYLVANIA'S COMMUNITY COLLEGE

FIRST FLOOR PROGRAM - R1

10/12/2009

REVISIONS: THE CONTRACTOR SHALL VERIFY ALL DIMENSIONS AND EXISTING CONDITIONS AT THE SITE BEFORE PROCEEDING WITH EACH PHASE OF HIS WORK. THIS DRAWING, AS AN INSTRUMENT OF SERVICE, IS AND SHALL REMAIN THE PROPERTY OF THE ARCHITECT.

MARTIN L. MURRAY
AND ASSOCIATES
MURRAY ASSOCIATES
ARCHITECTS P.C.
1600 NORTH SECOND ST.
HARRISBURG, PA. 17102-2499
(717) 234-2581

DRAWN	DATE © MAY 16, 1991
D. KEIZAN	
PROJECT NO. 2416	DRAWING NO. A-2.1

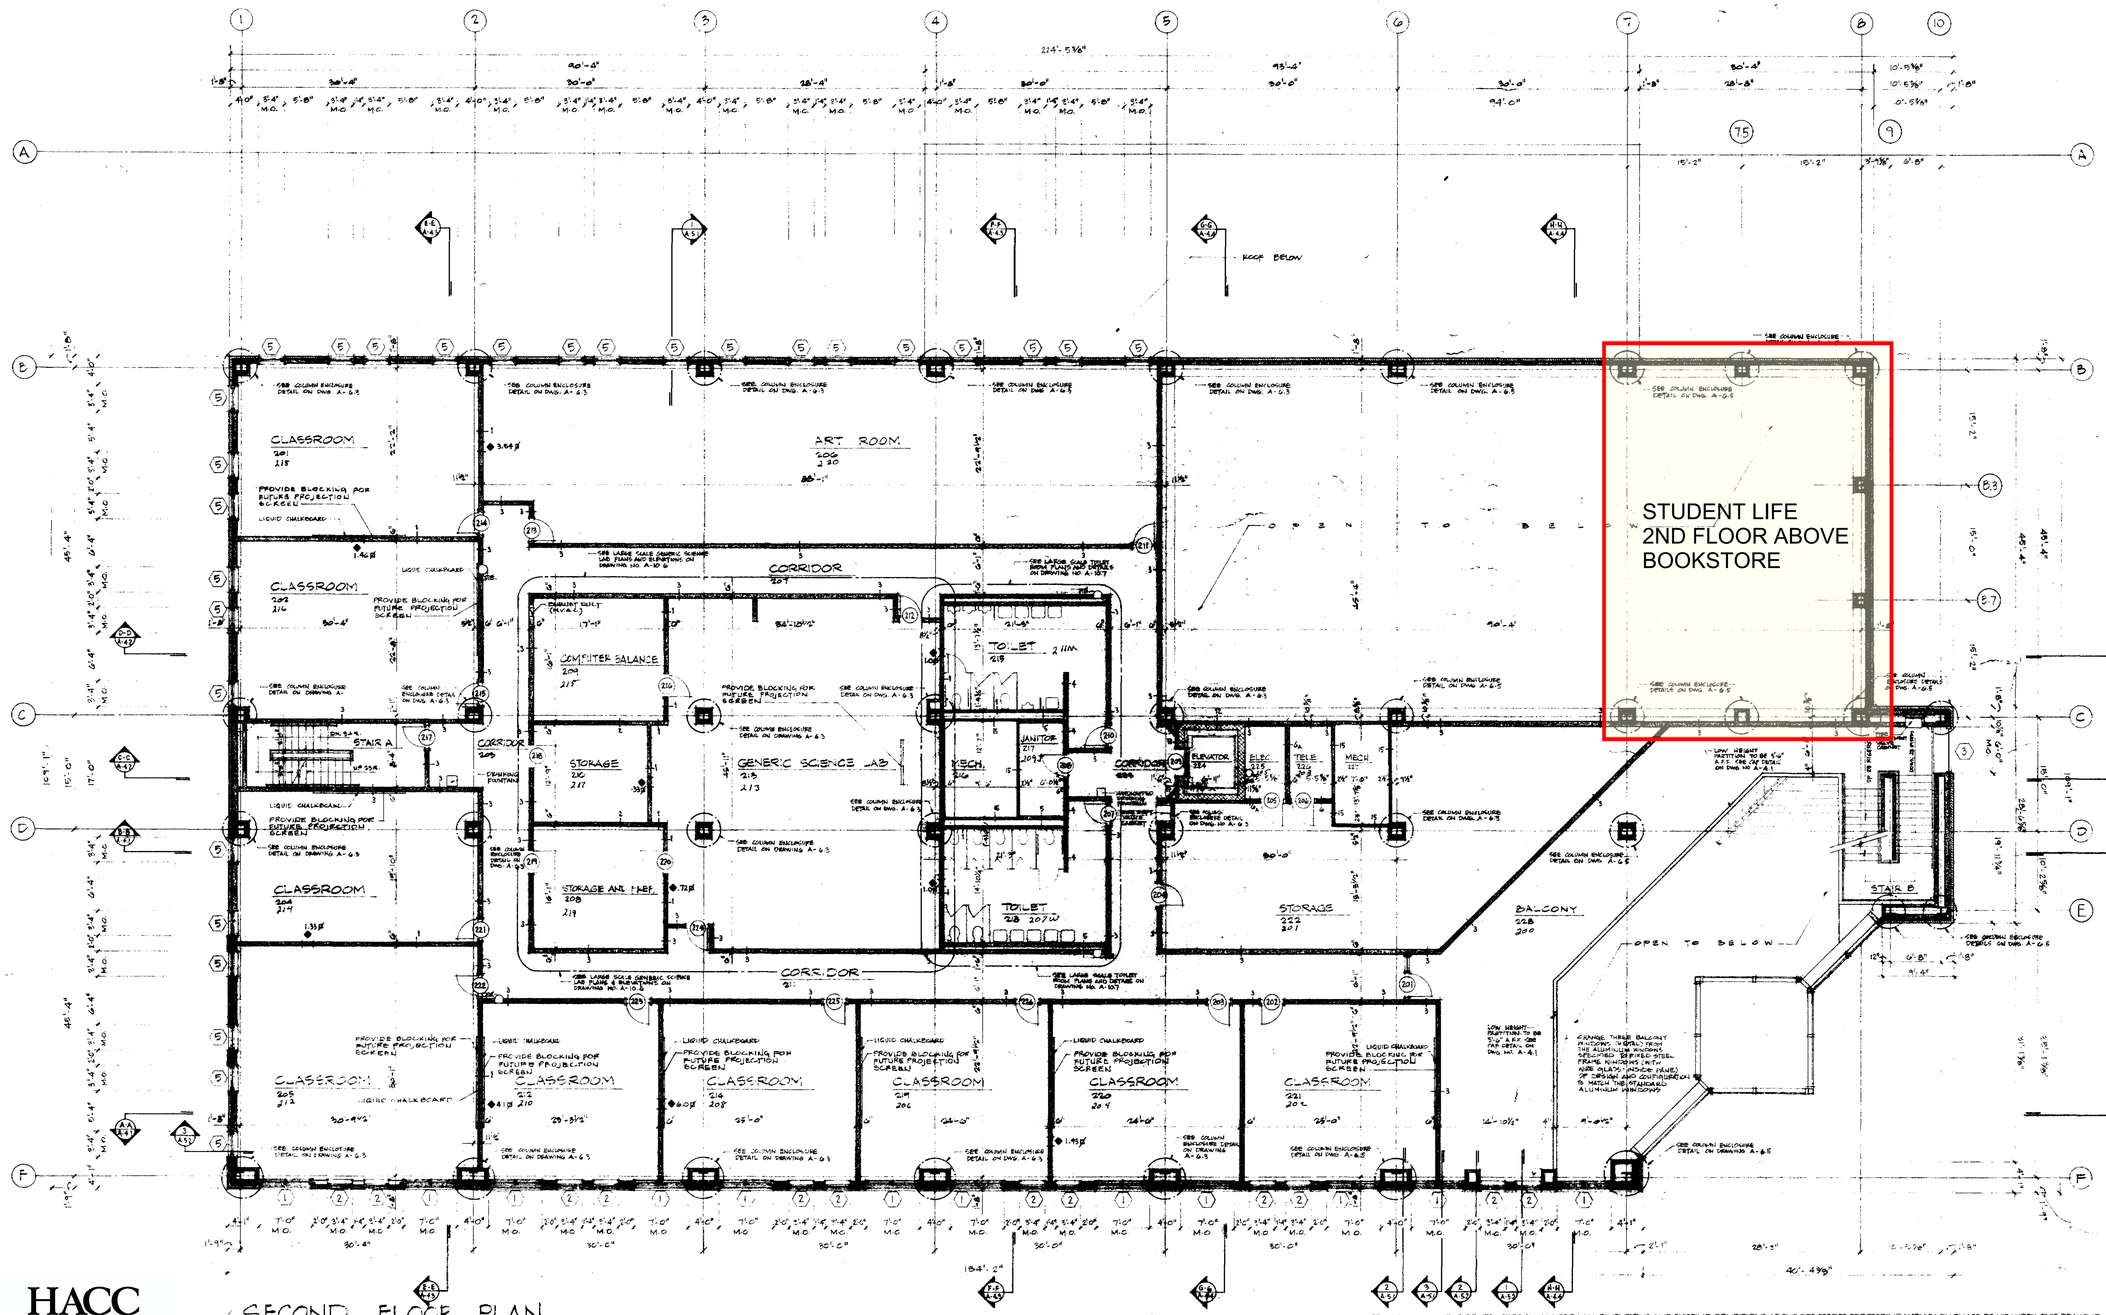

SECOND FLOOR PLAN

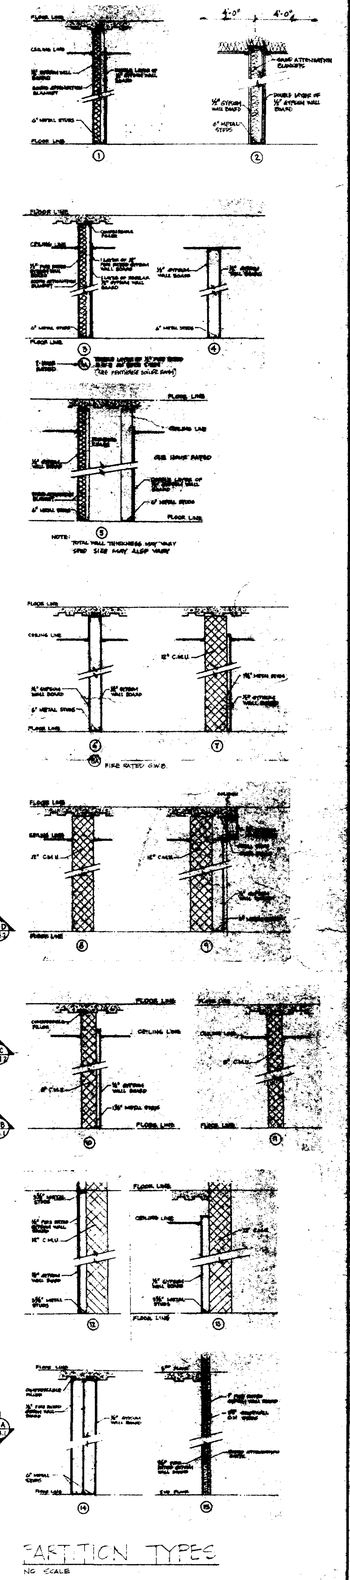

PARTITION TYPES

NO SCALE

REVISIONS :

THE CONTRACTOR SHALL VERIFY ALL DIMENSIONS AND EXISTING CONDITIONS AT THE SITE BEFORE PROCEEDING WITH EACH PHASE OF HIS WORK. THIS DRAWING, AS AN INSTRUMENT OF SERVICE, IS AND SHALL REMAIN THE PROPERTY OF THE ARCHITECT.

HACC Lebanon Campus
CENTRAL PENNSYLVANIA'S COMMUNITY COLLEGE

SECOND FLOOR PROGRAM - R2

10/12/2009

MARTIN L. MURRAY
AND ASSOCIATES
MURRAY ASSOCIATES ARCHITECTS P.C.
1600 NORTH SECOND ST.
HARRISBURG, PA. 17102-2499
(717) 234-2581

DRAWN	DATE © MAY 16, 1991
D. KRIZAN	
PROJECT NO.	DRAWING NO.
2416	A-2.2

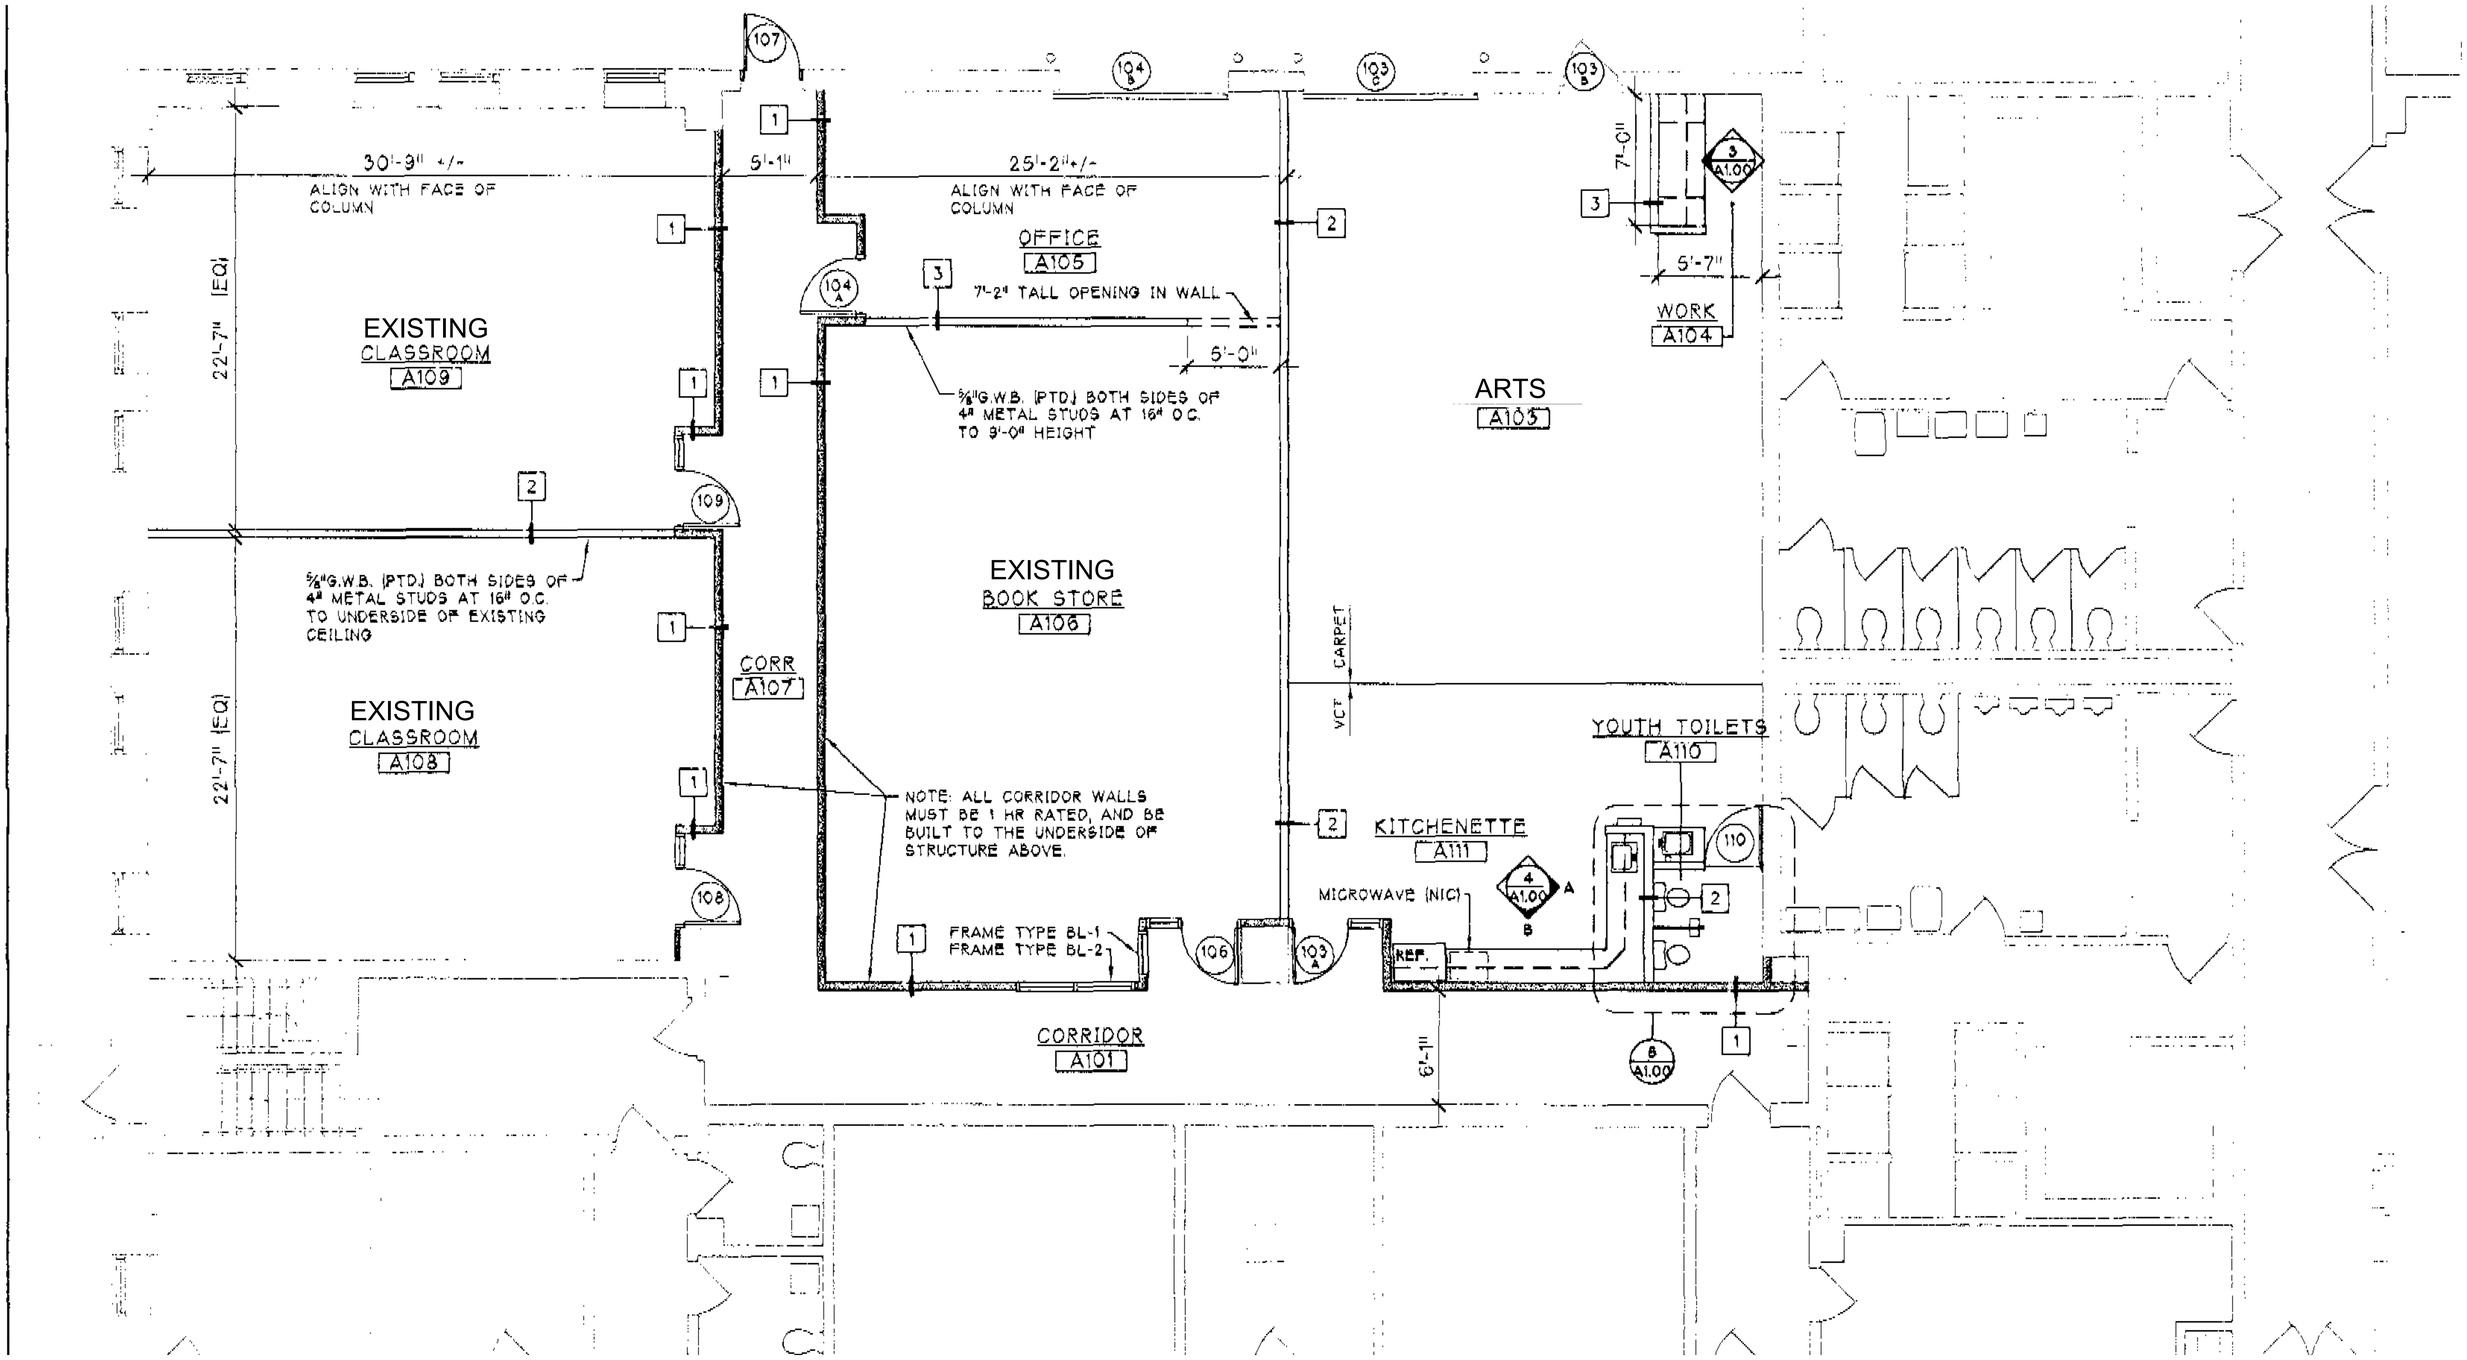

HACC
Lebanon Campus
CENTRAL PENNSYLVANIA'S COMMUNITY COLLEGE

FIRST FLOOR, NORTH CLASSROOMS

10/12/2009