H:\JMZ\HACCYork\Civil\Draw\PROP_WALK.dwg
Plot Driver: DWG TO PDF.PC3 11/16/2009 12:10 PM
Generated by: Ernest Peek

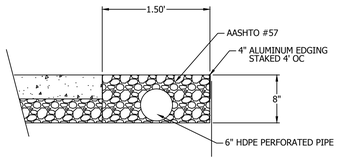

GRAVEL DRAIN

SCALE: 1" = 1'-0"

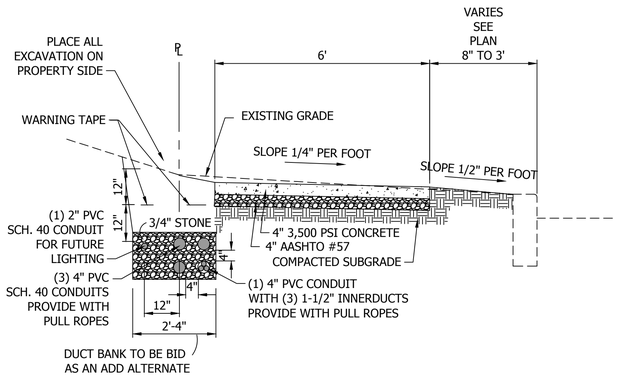

WALKWAY SECTION

SCALE: 1/2" = 1'-0"

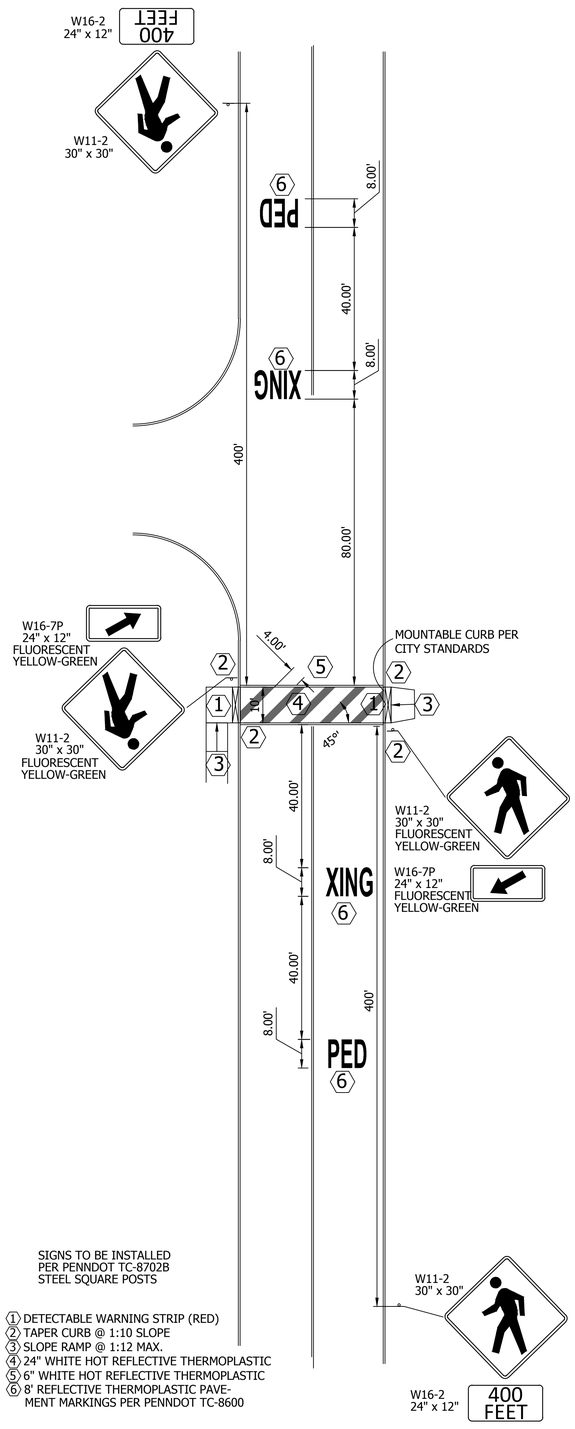

SIGNS TO BE INSTALLED PER PENNDOT TC-8702B STEEL SQUARE POSTS

1. DETECTABLE WARNING STRIP (RED)
2. TAPER CURB @ 1:10 SLOPE
3. SLOPE RAMP @ 1:12 MAX.
4. 24" WHITE HOT REFLECTIVE THERMOPLASTIC
5. 6" WHITE HOT REFLECTIVE THERMOPLASTIC
6. 8' REFLECTIVE THERMOPLASTIC PAVEMENT MARKINGS PER PENNDOT TC-8600

SIGNING AND PAVEMENT MARKING

SCALE: 1" = 20'

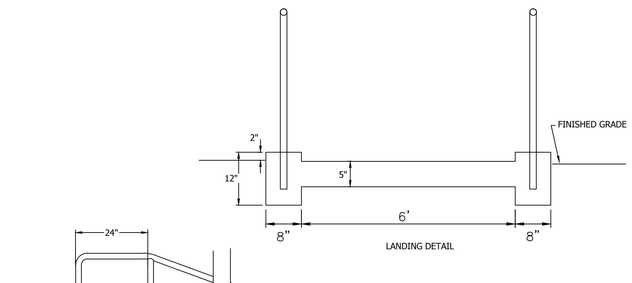

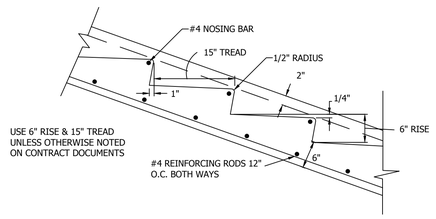

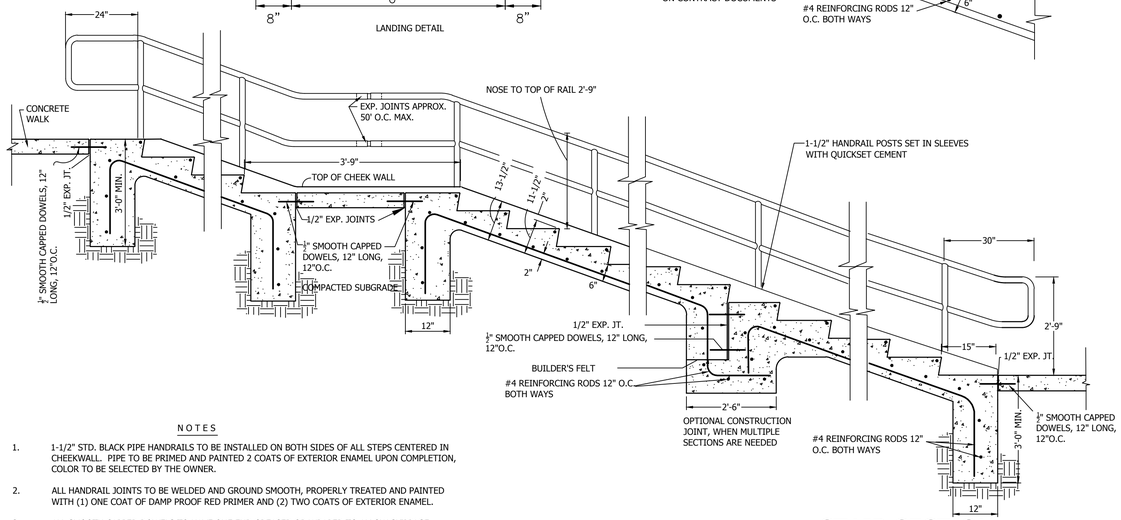

NOTES

1. 1-1/2" STD. BLACK PIPE HANDRAILS TO BE INSTALLED ON BOTH SIDES OF ALL STEPS CENTERED IN CHEEKWALL. PIPE TO BE PRIMED AND PAINTED 2 COATS OF EXTERIOR ENAMEL UPON COMPLETION, COLOR TO BE SELECTED BY THE OWNER.
2. ALL HANDRAIL JOINTS TO BE WELDED AND GROUND SMOOTH, PROPERLY TREATED AND PAINTED WITH (1) ONE COAT OF DAMP PROOF RED PRIMER AND (2) TWO COATS OF EXTERIOR ENAMEL.
3. ALL SMOOTH CAPPED DOWELS TO HAVE ONE END GREASED OR WRAPED TO ALLOW SLIPPAGE.
4. CONCRETE MIN. COMPRESSIVE STRENGTH f'c = 3,000 PSI, REINFORCING STEEL MIN. fy = 60 KSI

STAIR SECTION

SCALE: 1" = 1'-0"

No.	DESCRIPTION	DATE	BY
	BID SET	11/16/09	ELP

REVISIONS

CENTURY ENGINEERING
200 Airport Road, Capital City Airport
New Cumberland, PA 17070
717-901-7055 Fax 717-901-7059

WALKWAY IMPROVEMENTS
FOR
HACC YORK CAMPUS
2010 TO 2101 PENNSYLVANIA AVE.
CITY OF YORK
PENNSYLVANIA

DETAILS

PROJECT NO.	093058
DRAWN BY	ELP
CHECKED BY	TP
DATE	11/16/09
SCALE	AS SHOWN
SHEET NO.	2