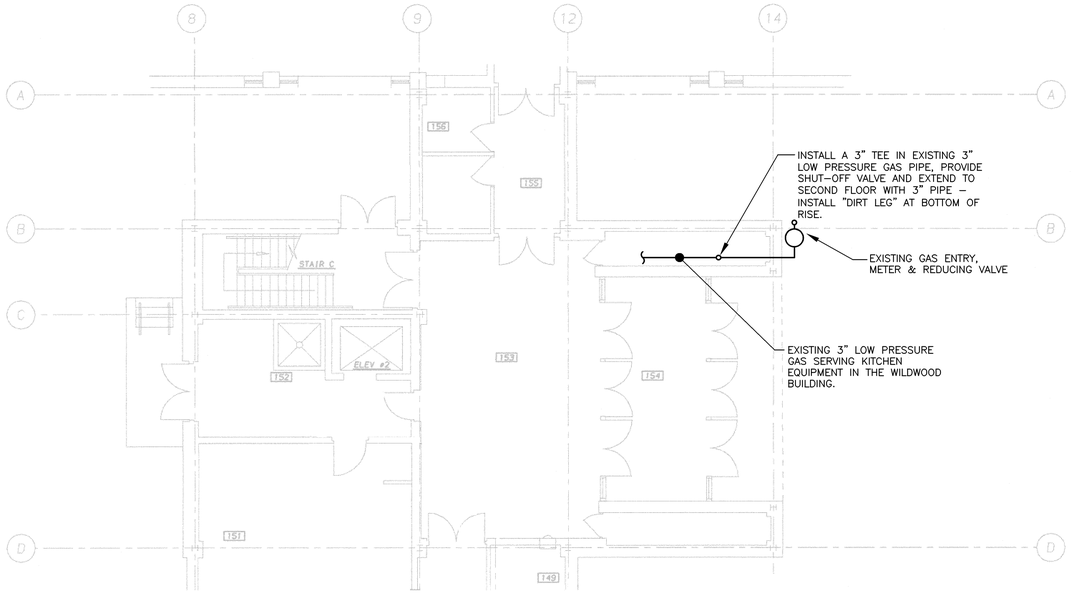

PARTIAL FIRST FLOOR PLAN – PIPING

SCALE: 1/8"=1'-0" +-

NOTE:

DEACTIVATE GAS SERVICE AND PURGE EXISTING GAS LINES BEFORE ATTEMPTING TO MAKE NEW CONNECTION. SUPPORT PIPING ON ROOF WITH PLASTIC PIPE STANDS SUITABLE FOR SUPPORT OF GAS PIPING.

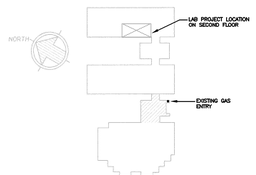

KEY PLAN

NO SCALE

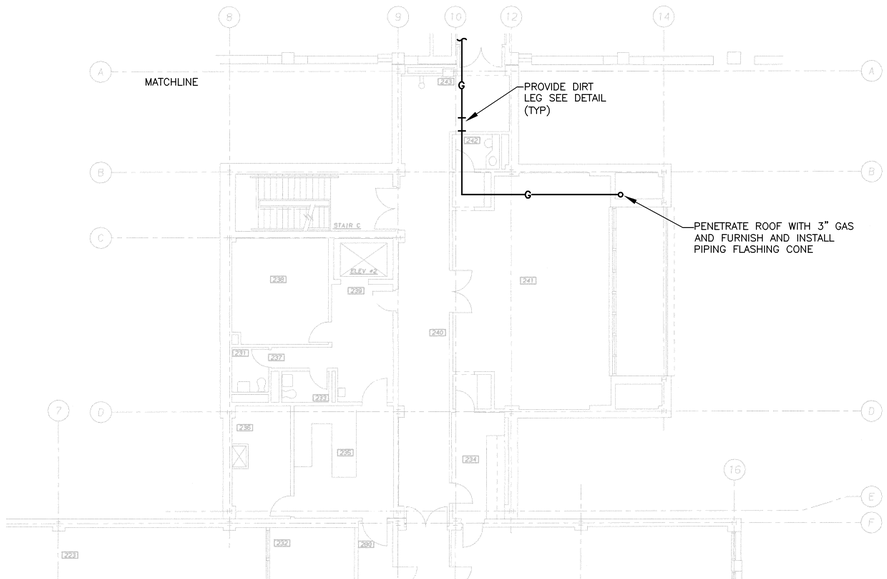

PARTIAL SECOND FLOOR PLAN – PIPING

SCALE: 1/8"=1'-0" +-

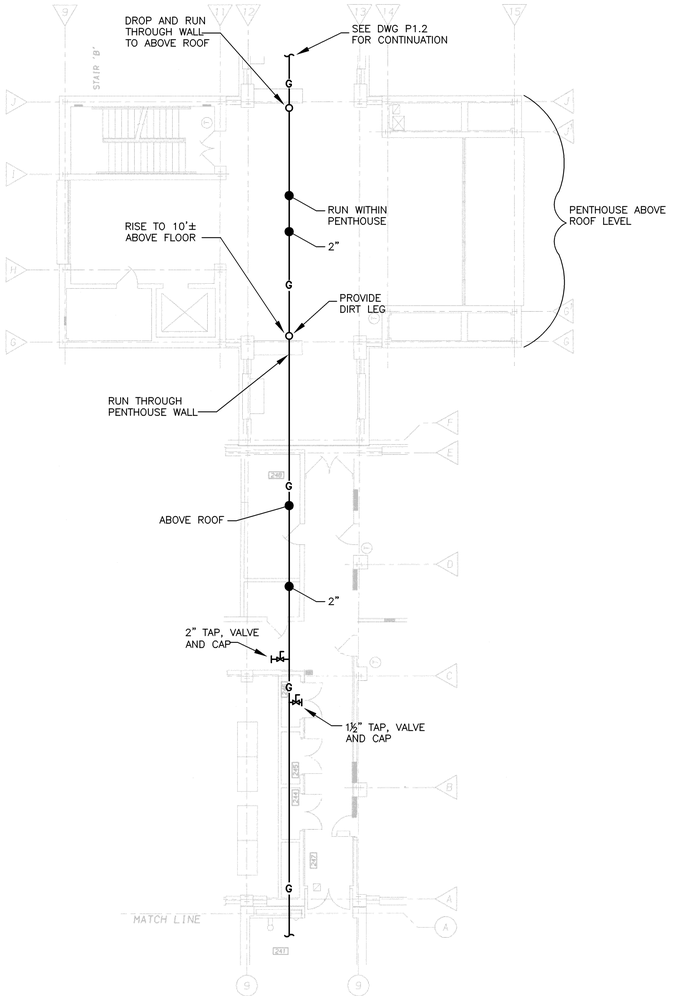

PARTIAL SECOND FLOOR PLAN – PIPING

SCALE: 1/8"=1'-0" +-

- ■ PRELIMINARY DRAWING DATE ISSUED: 4-03-09
- ■ BID DRAWING DATE ISSUED: 4-15-09
- □ PERMIT DRAWING DATE ISSUED:
- □ CONSTRUCTION DRAWING DATE ISSUED:
- □ AS-BUILT DRAWING DATE ISSUED:

EASTERN PCM, LLC
PROGRAM AND CONSTRUCTION MANAGEMENT ... PUTTING THE PIECES TOGETHER

ARCHITECTURE,
[redacted]
2101 NORTH FRONT STREET
BUILDING #1, SUITE 100
HARRISBURG, PA 17110

717.236.2266 PHONE
717.236.1655 FAX
CREATING EXCEPTIONAL PLACES

No.	Date	Revisions	By	Check
1	4 / 29 / 09	DWG REISSUED GAS PIPING		

Project Name

BIOLOGY LAB RELOCATION - HALL TECH

Project # 0608

Description

PARTIAL FLOOR PLANS - GAS PIPING SERVICE EXTENTION

Date APRIL 3, 2009

Scale 1/8"=1'-0" +-

Key Plan

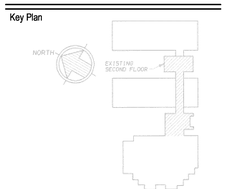

M1.2

CEI PROJECT NO. 093022

Scale

All drawings and written material appearing herein constitute original and unpublished work of the architect and may not be duplicated, used or disclosed without the written consent of the architect.

RENOVATIONS TO HALL TECHNOLOGY - SECOND FLOOR

PARTIAL FLOOR PLANS - GAS PIPING SERVICE EXTENTION.dwg 4/29/2009 2:44 PM
plotted by: Duane Thomas
CEI_2008.PC3